8000-PM-OOGM0024 4/2012

pennsylvania
DEPARTMENT OF ENVIRONMENTAL PROTECTION

RECEIVED
10/12/2026

COMMONWEALTH OF PENNSYLVANIA
DEPARTMENT OF ENVIRONMENTAL PROTECTION
OFFICE OF OIL AND GAS MANAGEMENT

DEP USE ONLY
Application Tracking #
1587098

ALT SITE ID: WLPAD - HUMBERSON UNIT 1H

Proposed Alternate Method or Material for Casing, Plugging, Venting or Equipping a Well

Well Operator	DEP ID#	Well Permit or Registration Number
LPR Energy, LLC	68579	37-051-24367
Address	304679	**Well Farm Name**
P.O Box 192009		Humberston Unit

City	State	Zip Code	Well #	Serial #
Dallas	TX	75219	1H	

Phone	Fax	County	Municipality
814 765-6300		Fayette	Henry Clay

A proposed alternate method is subject to provisions in §3221 of the 2012 Oil and Gas Act, 58 Pa. C.S. §3221 Section 13 of the Coal and Gas Resource Coordination Act, 58 P.S. §513 and 25 PA Code §§78.75-78.75a (relating to Alternate Methods.) ***Attach proof of notification of coal operator(s).***

Describe in reasonable detail using a written description and / or diagram:

1. **the proposed alternate method or materials, and**
2. **the manner in which the alternative will satisfy the goals of the laws and regulations.**

A proposed alternate method of plugging is being requested in accordance with 78a.75(a). LPR proposes to forego the venting requirements of 78a.92(a)(3). In lieu of venting the well, LPR previously cemented the well from a plugged depth of 8,093 feet to surface utilizing Class A cement. In order to comply with 78a.91(h) and §3220 (a) to stop the vertical flow of fluids or gas within the well bore, LPR will be drilling out the previous cement plug to a previous cut point at 4,820 feet and re-cementing the well bore back to surface. In addition to these efforts, LPR is planning to set a 9 5/8" CIBP at 1,250 feet to further eliminate the risk of vertical flow of fluids or gas within the well bore. A detailed well plugging schematic demonstrating the proposed procedures is attached in accordance with 78a.75(b)(3)..

Optional: Approval by Coal Owner or Operator		**Signature of Applicant / Well Operator**	
Signature	**Date**	**Signature**	**Date**
			9/10/2026
Print or Type Signer's Name and Title		**Print or Type Signer's Name and Title**	
		Adam Schoppe, COO, LPR Energy, LLC	

If optional approval is signed by coal owner or operator, the 15-day objection period may be waived.


DEP USE ONLY

Approved by (DEP Manager)	Conditions	Date
April A. Weiland	☐ YES, See Attached ☒ NO	10/19/2026

ELEVATIONS:
KB - 2019'
DF - 2018'
GL - 2000'

WELL PLUGGING SCHEMATIC

NOT TO SCALE

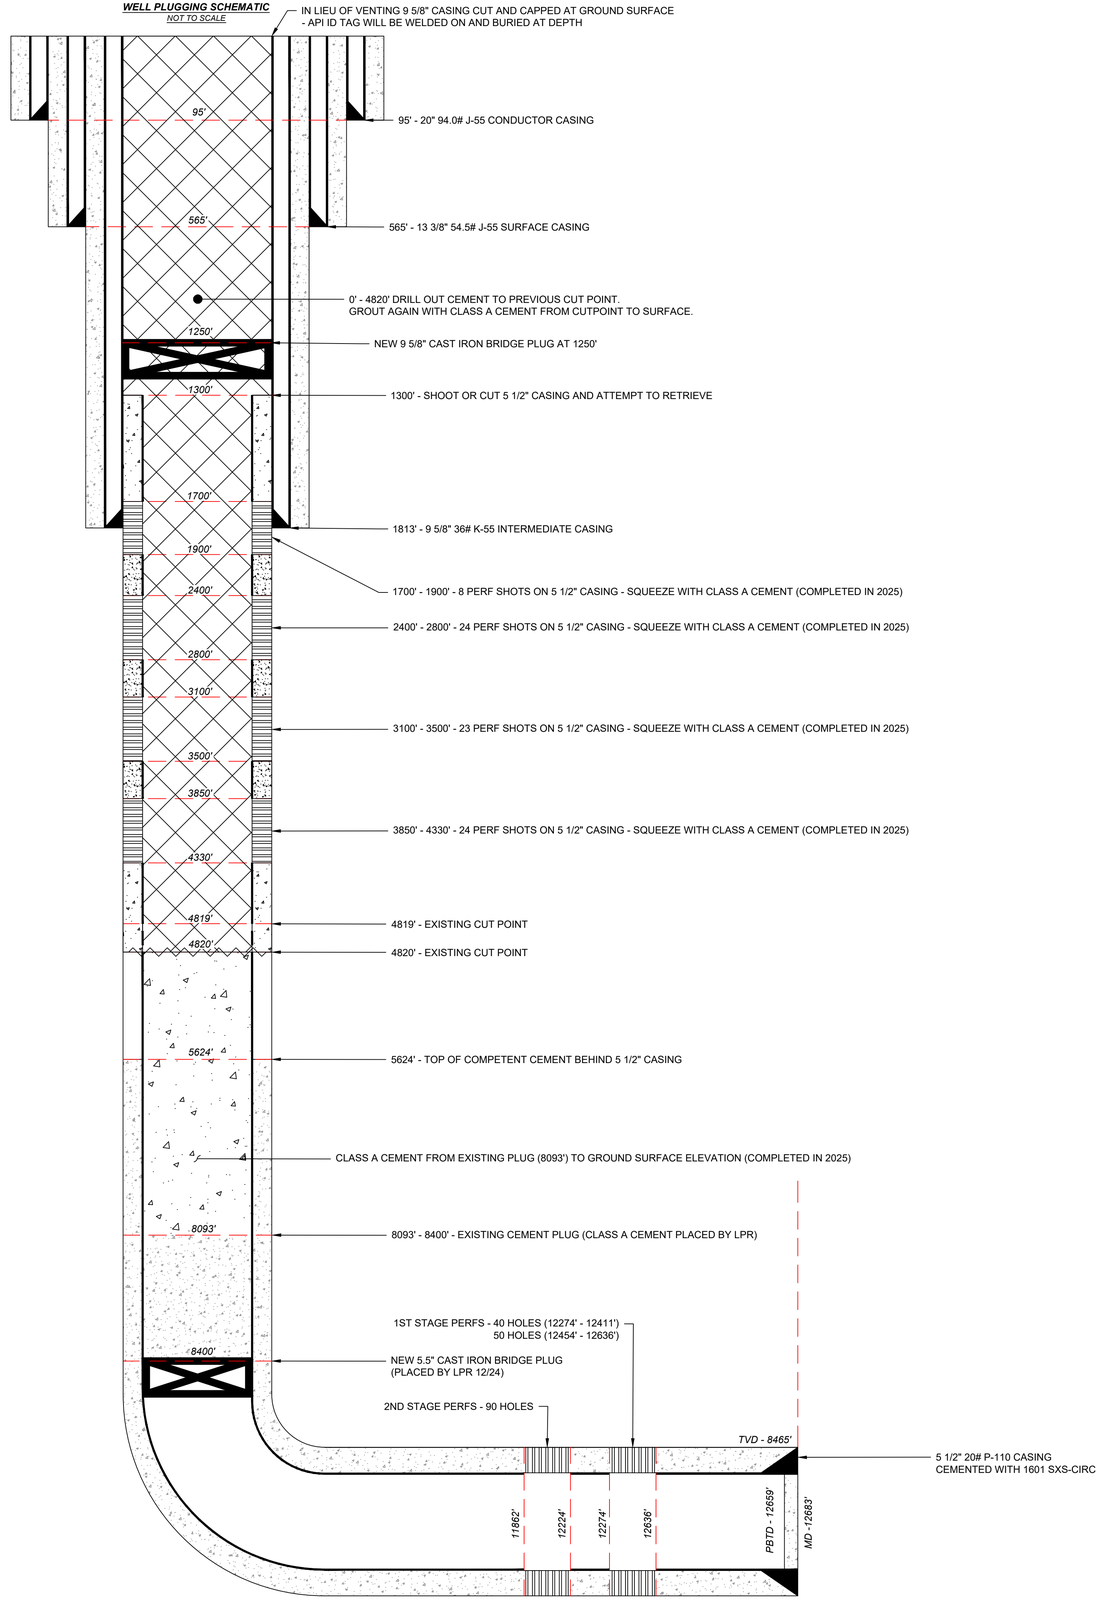

NO.	DATE	DESCRIPTION	INT.
0	XXXX-XX-XX	INITIAL SUBMISSION	---

SEAL

PREPARED FOR:

LPR ENERGY, LLC
P.O. BOX 192009
DALLAS TX, 75219

PREPARED BY:

MOODY AND ASSOCIATES, INC
1720 WASHINGTON RD, SUITE 100
WASHINGTON, PA 15301
724-746-5200

PROJECT ID: **25-119-JW**	DRAWN: **DT**
DATE: **2026-09-10**	DESIGN: **DT**
SCALE: **AS NOTED**	CHECKED: **JW**

PROJECT:

HUMBERSTON UNIT #1H
API# 37-051-24367

TITLE:

WELL PLUGGING SCHEMATIC

PLAN STATUS:	SHEET NO.
PLUGGING	**1 OF 1**

5500-PM-OG0002-DWG Rev. 09/2008

pennsylvania
DEPARTMENT OF ENVIRONMENTAL PROTECTION

COMMONWEALTH OF PENNSYLVANIA
DEPARTMENT OF ENVIRONMENTAL PROTECTION
Oil and Gas Management Program

WELL LOCATION PLAT


DEP USE ONLY	DEP Application Tracking #	G:
	Permit #	C:
	Project #	

Denotes location of well on topo map.

True Latitude: NORTH (NAD 83)
39 o 44 ' 25 . 38 "

True Longitude: WEST (NAD 83)
79 o 26 ' 22 . 64 "

Well is located on topo map 3,510 feet south of latitude 39° 45' 00"

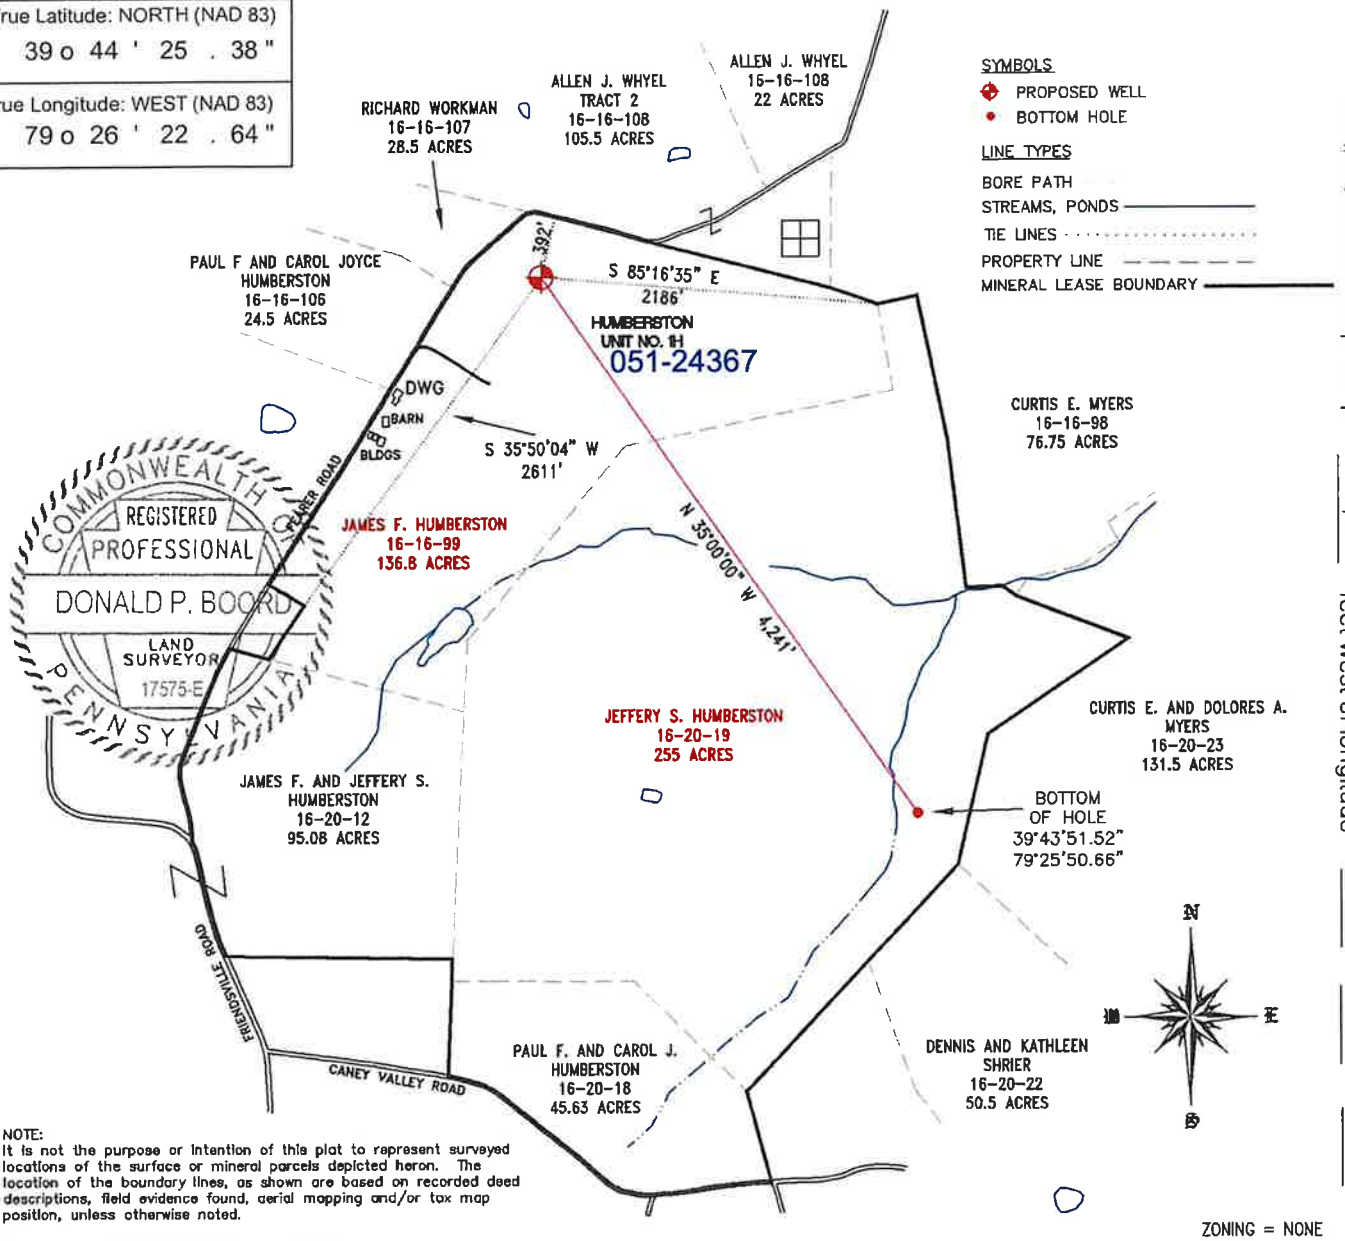


NOTE:
It is not the purpose or intention of this plat to represent surveyed locations of the surface or mineral parcels depicted heron. The location of the boundary lines, as shown are based on recorded deed descriptions, field evidence found, aerial mapping and/or tax map position, unless otherwise noted.

ZONING = NONE
Tract
ACREAGE 391.8 +/-

Surveyor or Engineer: BOORD, BENCHEK and ASSOC. DONALD P. BOORD P.L.S. Phone # 724-746-1105 Dwg. # 1406 DATE: MAY 12, 2010 Scale 1" = 1200'

Lat. & Long Metadata Method GPSKN Accuracy 4' Datum NAD83		Elevation Metadata Method GPSKN Accuracy 6' Datum NAVD88	Survey Date APRIL 16, 2010
Applicant / Well Operator Name: CHIEF OIL & GAS LLC	DEP. ID #258445	Well(Farm) Name: HUMBERSTON UNIT	Well # 1H / Serial #
Address: 5956 SHERRY LANE, DALLAS, TX 75225		County – Code: FAYETTE – 26 / Municipality: HENRY CLAY TWP.	WELL TYPE: GAS
Surface Landowner/Lessor: PAUL F. AND CAROL J. HUMBERSTON/ JAMES F. AND TENNILLE L. HUMBERSTON		USGS 7 1/2 Quadrangle Map Name: FRIENDSVILLE, MD / Map Section: 2	Surface Elevation: 2,000 ft.
Target Formation(s): MARCELLUS		Angle & Course of Deviation (Drilling): HORIZONTAL–90 N 35°00'00" W @ 4,241'	Anticipated Total Depth: TVD: 9,500' TMD: 13,536'

Surface Owner or Water Purveyor with a Water Supply within 1,000 ft.	Approximate Course and Distance to Water Supply	Owner, Lessee, or Operator of Workable Coal Seam	Name of Coal Seam Owned, Leased, or Operated
		1/2 PAUL F. AND CAROL J. HUMBERSTON	UPPER FREEPORT
		1/2 JAMES F. AND TENNILLE HUMBERSTON	UPPER FREEPORT

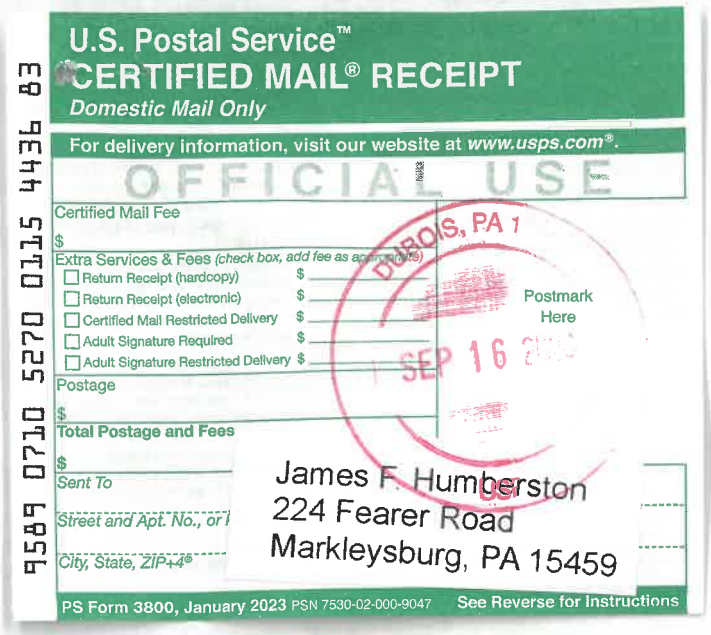

U.S. Postal Service™
CERTIFIED MAIL® RECEIPT
Domestic Mail Only

For delivery information, visit our website at www.usps.com®.

OFFICIAL USE

Certified Mail Fee
$

Extra Services & Fees (check box, add fee as appropriate)
- ☐ Return Receipt (hardcopy) $
- ☐ Return Receipt (electronic) $
- ☐ Certified Mail Restricted Delivery $
- ☐ Adult Signature Required $
- ☐ Adult Signature Restricted Delivery $

Postage
$

Total Postage and Fees
$


Sent To
Street and Apt. No., or P
City, State, ZIP+4®

DUBOIS, PA 1
SEP 16 2026
Postmark Here

James F. Humberston
224 Fearer Road
Markleysburg, PA 15459

9589 0710 5270 0115 4436 83

PS Form 3800, January 2023 PSN 7530-02-000-9047 See Reverse for Instructions

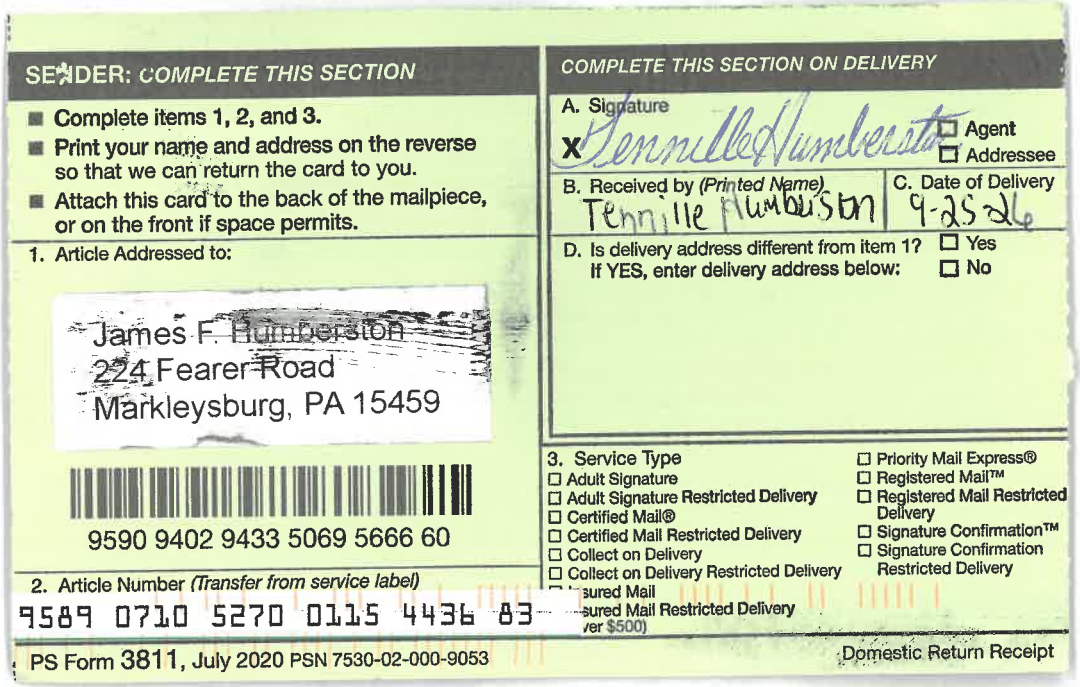

SENDER: COMPLETE THIS SECTION

- Complete items 1, 2, and 3.
- Print your name and address on the reverse so that we can return the card to you.
- Attach this card to the back of the mailpiece, or on the front if space permits.

1. Article Addressed to:

James F. Humberston
224 Fearer Road
Markleysburg, PA 15459

9590 9402 9433 5069 5666 60

2. Article Number (Transfer from service label)
9589 0710 5270 0115 4436 83

COMPLETE THIS SECTION ON DELIVERY

A. Signature
X Tennille Humberston ☐ Agent ☐ Addressee

B. Received by (Printed Name) Tennille Humberston

C. Date of Delivery 9-25-26

D. Is delivery address different from item 1? ☐ Yes
If YES, enter delivery address below: ☐ No

3. Service Type
- ☐ Adult Signature
- ☐ Adult Signature Restricted Delivery
- ☐ Certified Mail®
- ☐ Certified Mail Restricted Delivery
- ☐ Collect on Delivery
- ☐ Collect on Delivery Restricted Delivery
- ☐ Insured Mail
- ☐ Insured Mail Restricted Delivery (over $500)
- ☐ Priority Mail Express®
- ☐ Registered Mail™
- ☐ Registered Mail Restricted Delivery
- ☐ Signature Confirmation™
- ☐ Signature Confirmation Restricted Delivery

PS Form 3811, July 2020 PSN 7530-02-000-9053 Domestic Return Receipt